Rev C1

Drawing Number WHCC_HM-ATK-HGN-1617UC0030-DR-D-0003

Status S2

DO NOT SCALE

A3

0 10 50

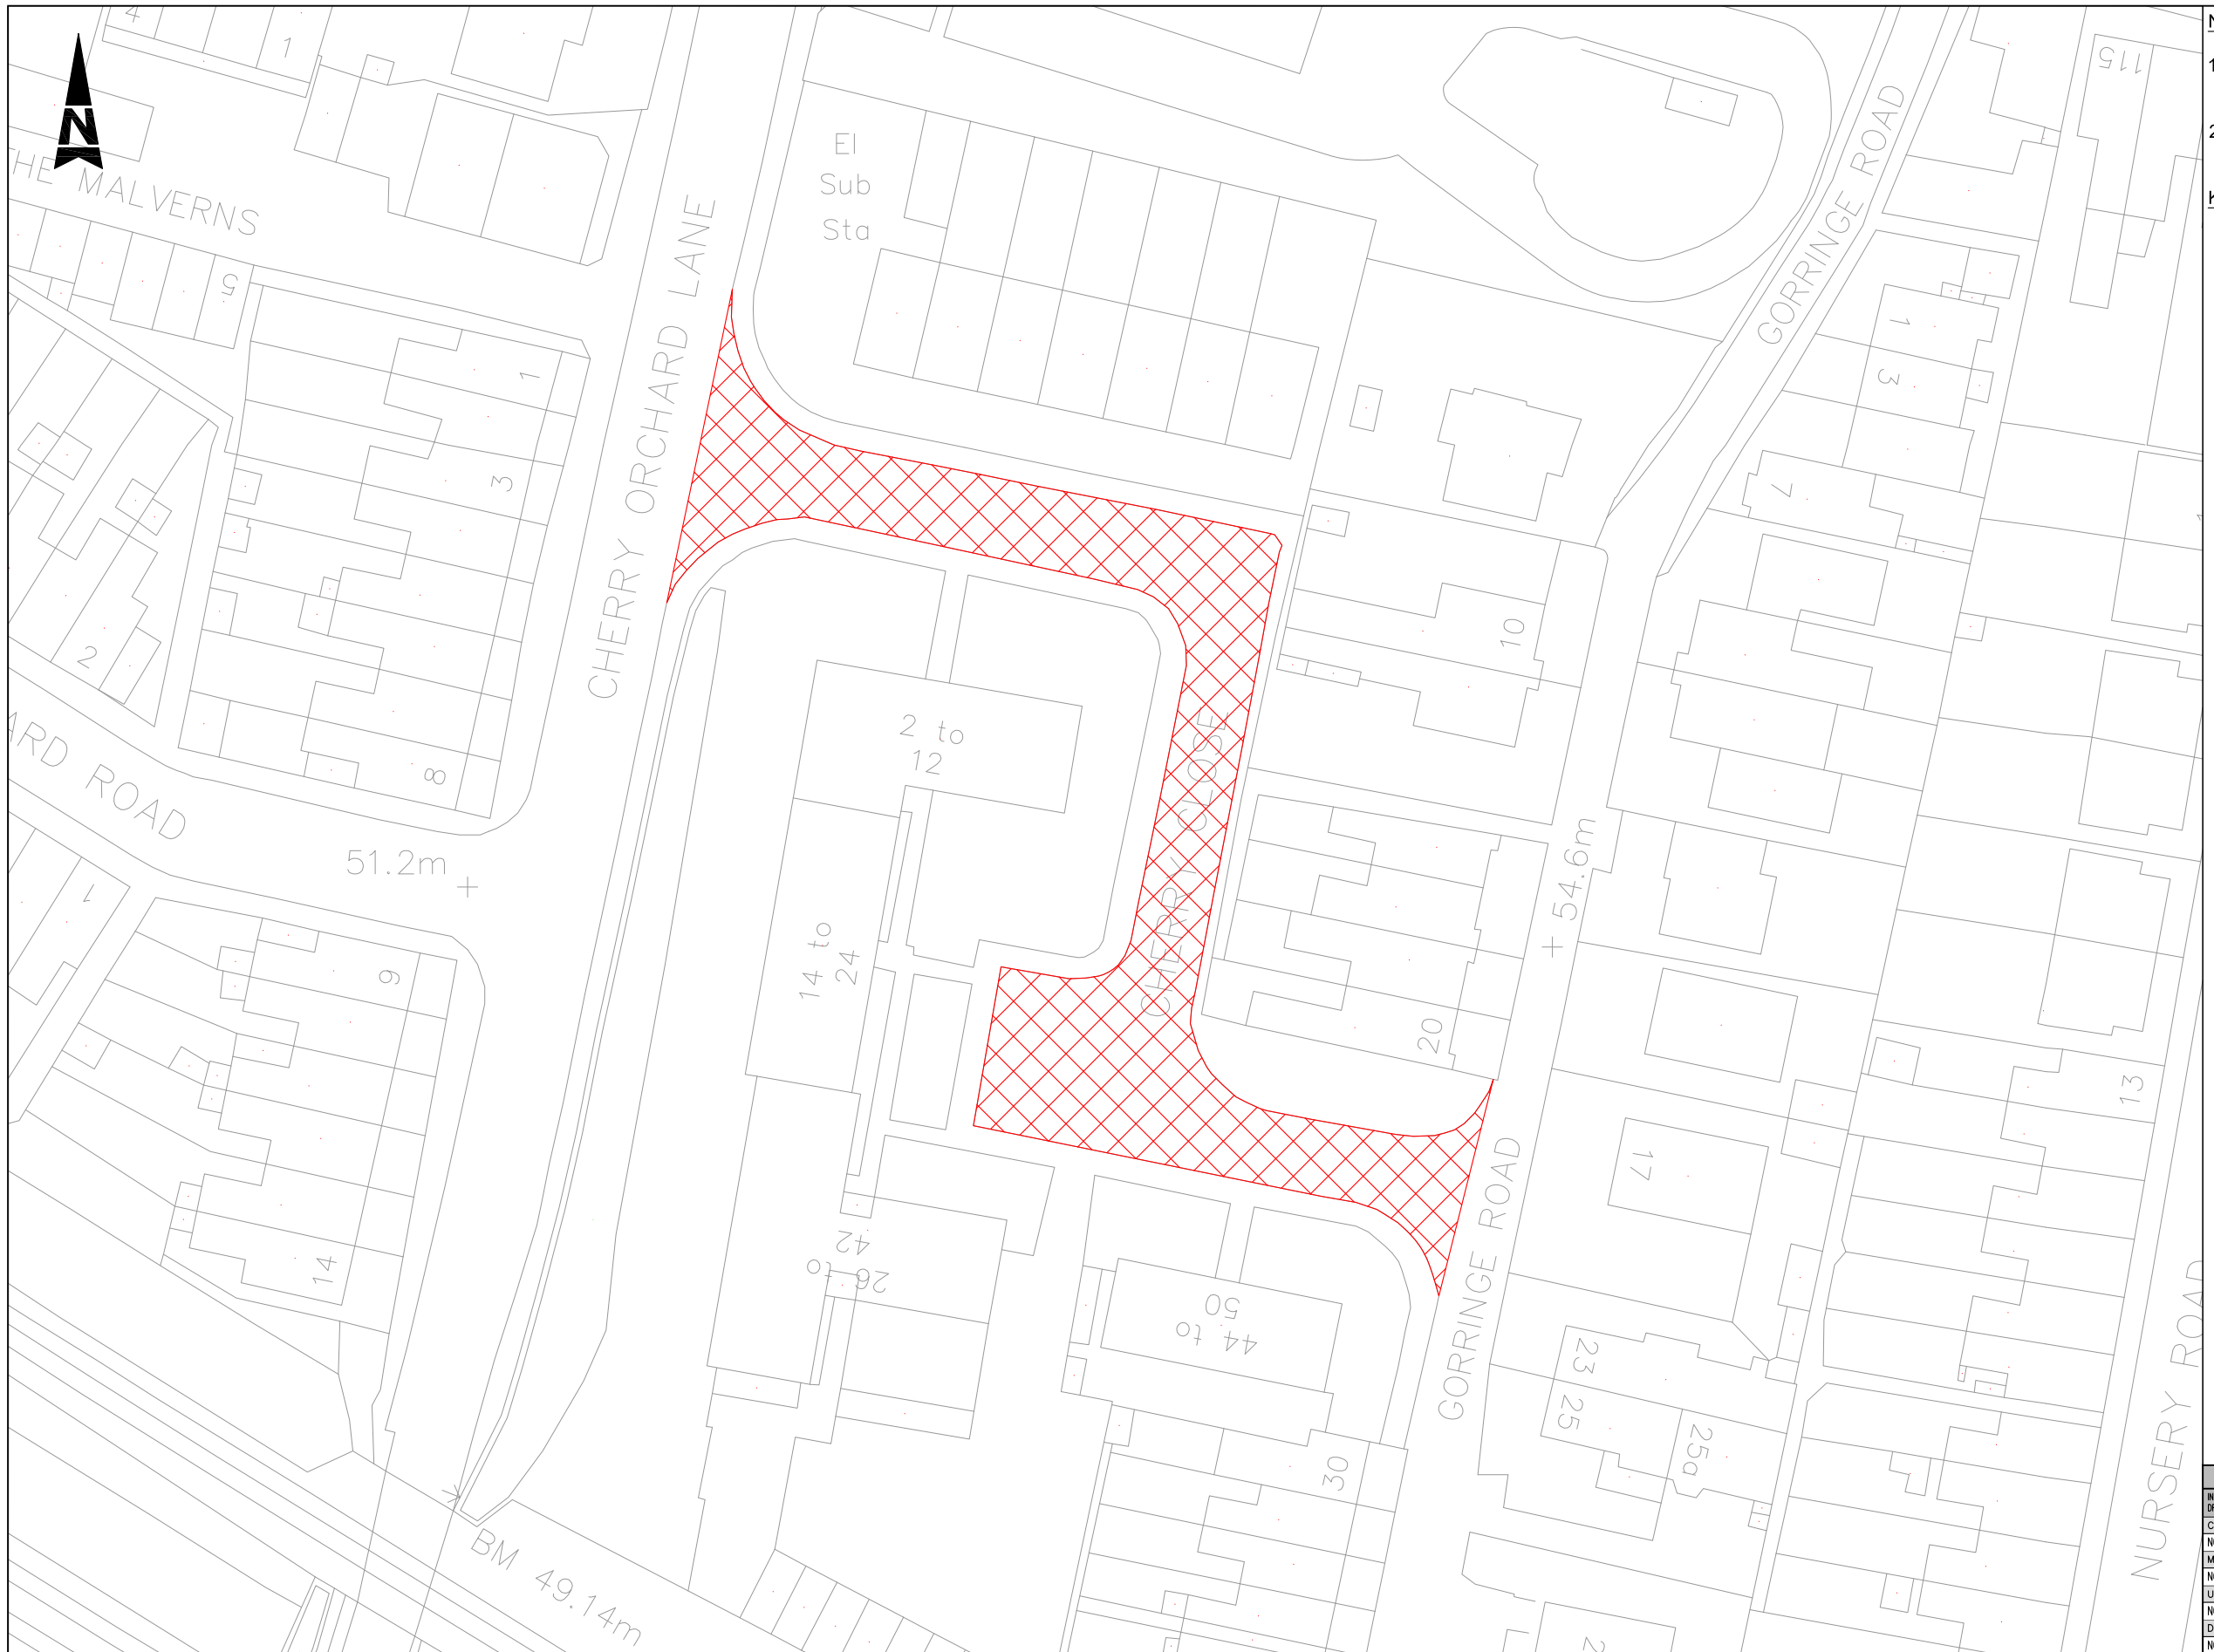

Notes

1. Limits of work are approximate and are to be agreed on site with the Engineer
2. Chainage 0m is located at the Cherry Orchard Lane junction.

Key

Site Extents

WC Brief No: TBC
Client Finance Code: TBC
Works Order No: TBC
Postal Area: SP2

USRN: 33500258
OS Grid Ref: 412958 130443 to 412895 130500
Phillips Street Atlas: Page 145 D1
Road Speed Limit: 30mph

SAFETY, HEALTH AND ENVIRONMENTAL INFORMATION
IN ADDITION TO THE HAZARDS/RISKS NORMALLY ASSOCIATED WITH THE TYPES OF WORK DETAILED ON THIS DRAWING, NOTE THE FOLLOWING SIGNIFICANT RESIDUAL RISKS
CONSTRUCTION
NONE
MAINTENANCE/CLEANING
NONE
USE
NONE
DECOMMISSIONING/DEMOLITION
NONE

THIS MAP IS REPRODUCED FROM ORDNANCE SURVEY MATERIAL WITH THE PERMISSION OF ORDNANCE SURVEY ON BEHALF OF THE CONTROLLER OF HER MAJESTY'S STATIONERY OFFICE. © CROWN COPYRIGHT. UNAUTHORISED REPRODUCTION INFRINGES CROWN COPYRIGHT AND MAY LEAD TO PROSECUTION OR CIVIL PROCEEDINGS. 100049050, 2014

Stat	Purpose of Issue	Date	Auth
S2	Fit for Information	19/05/16	JLS

Rev	Description	By	Date	Chk'd	Auth
C1	First Issue	LSH	19/05/16	DSW	JLS

ATKINS™
Atkins Limited
Consulting Engineers,
County Gate, County Way
Trowbridge. Wiltshire
BA14 7FJ
Tel: 01225 730360 www.atkinsglobal.com
©

Client: Wiltshire Council — Where everybody matters

Project: Surface Treatments 2016/2017

Unclassified Roads 2016/2017

Title: UC0030 Cherry Close, Salisbury

Site Extents

Sheet Size	Original Scale	Designed/Drawn	Checked	Authorised
A3	1 : 500	LSH Date 12/05/16	DSW Date 19/05/16	JLS Date 19/05/16

Status	Drawing Number	Rev
S2	WHCC_HM-ATK-HGN-1617UC0030-DR-D-0003	C1

File: WHCC_HM-ATK-HGN-1617UC0030-DR-D-0003.dwg
Date: May 19, 2016 - 2:37pm Plotted by: ward8132

\\wsatkins.com\project\GBBSB\HandT\TSol\CN0600\WHCC\60 Service Areas\1000 Highway Maintenance\MM 16-17\Surf 16-17\500 Docs\UCs\Phase 202\UC0030 Cherry Cl, Salisbury\DWGS\Dwgs\CAD\WHCC_HM-ATK-HGN-1617UC0030-DR-D-0003.dwg