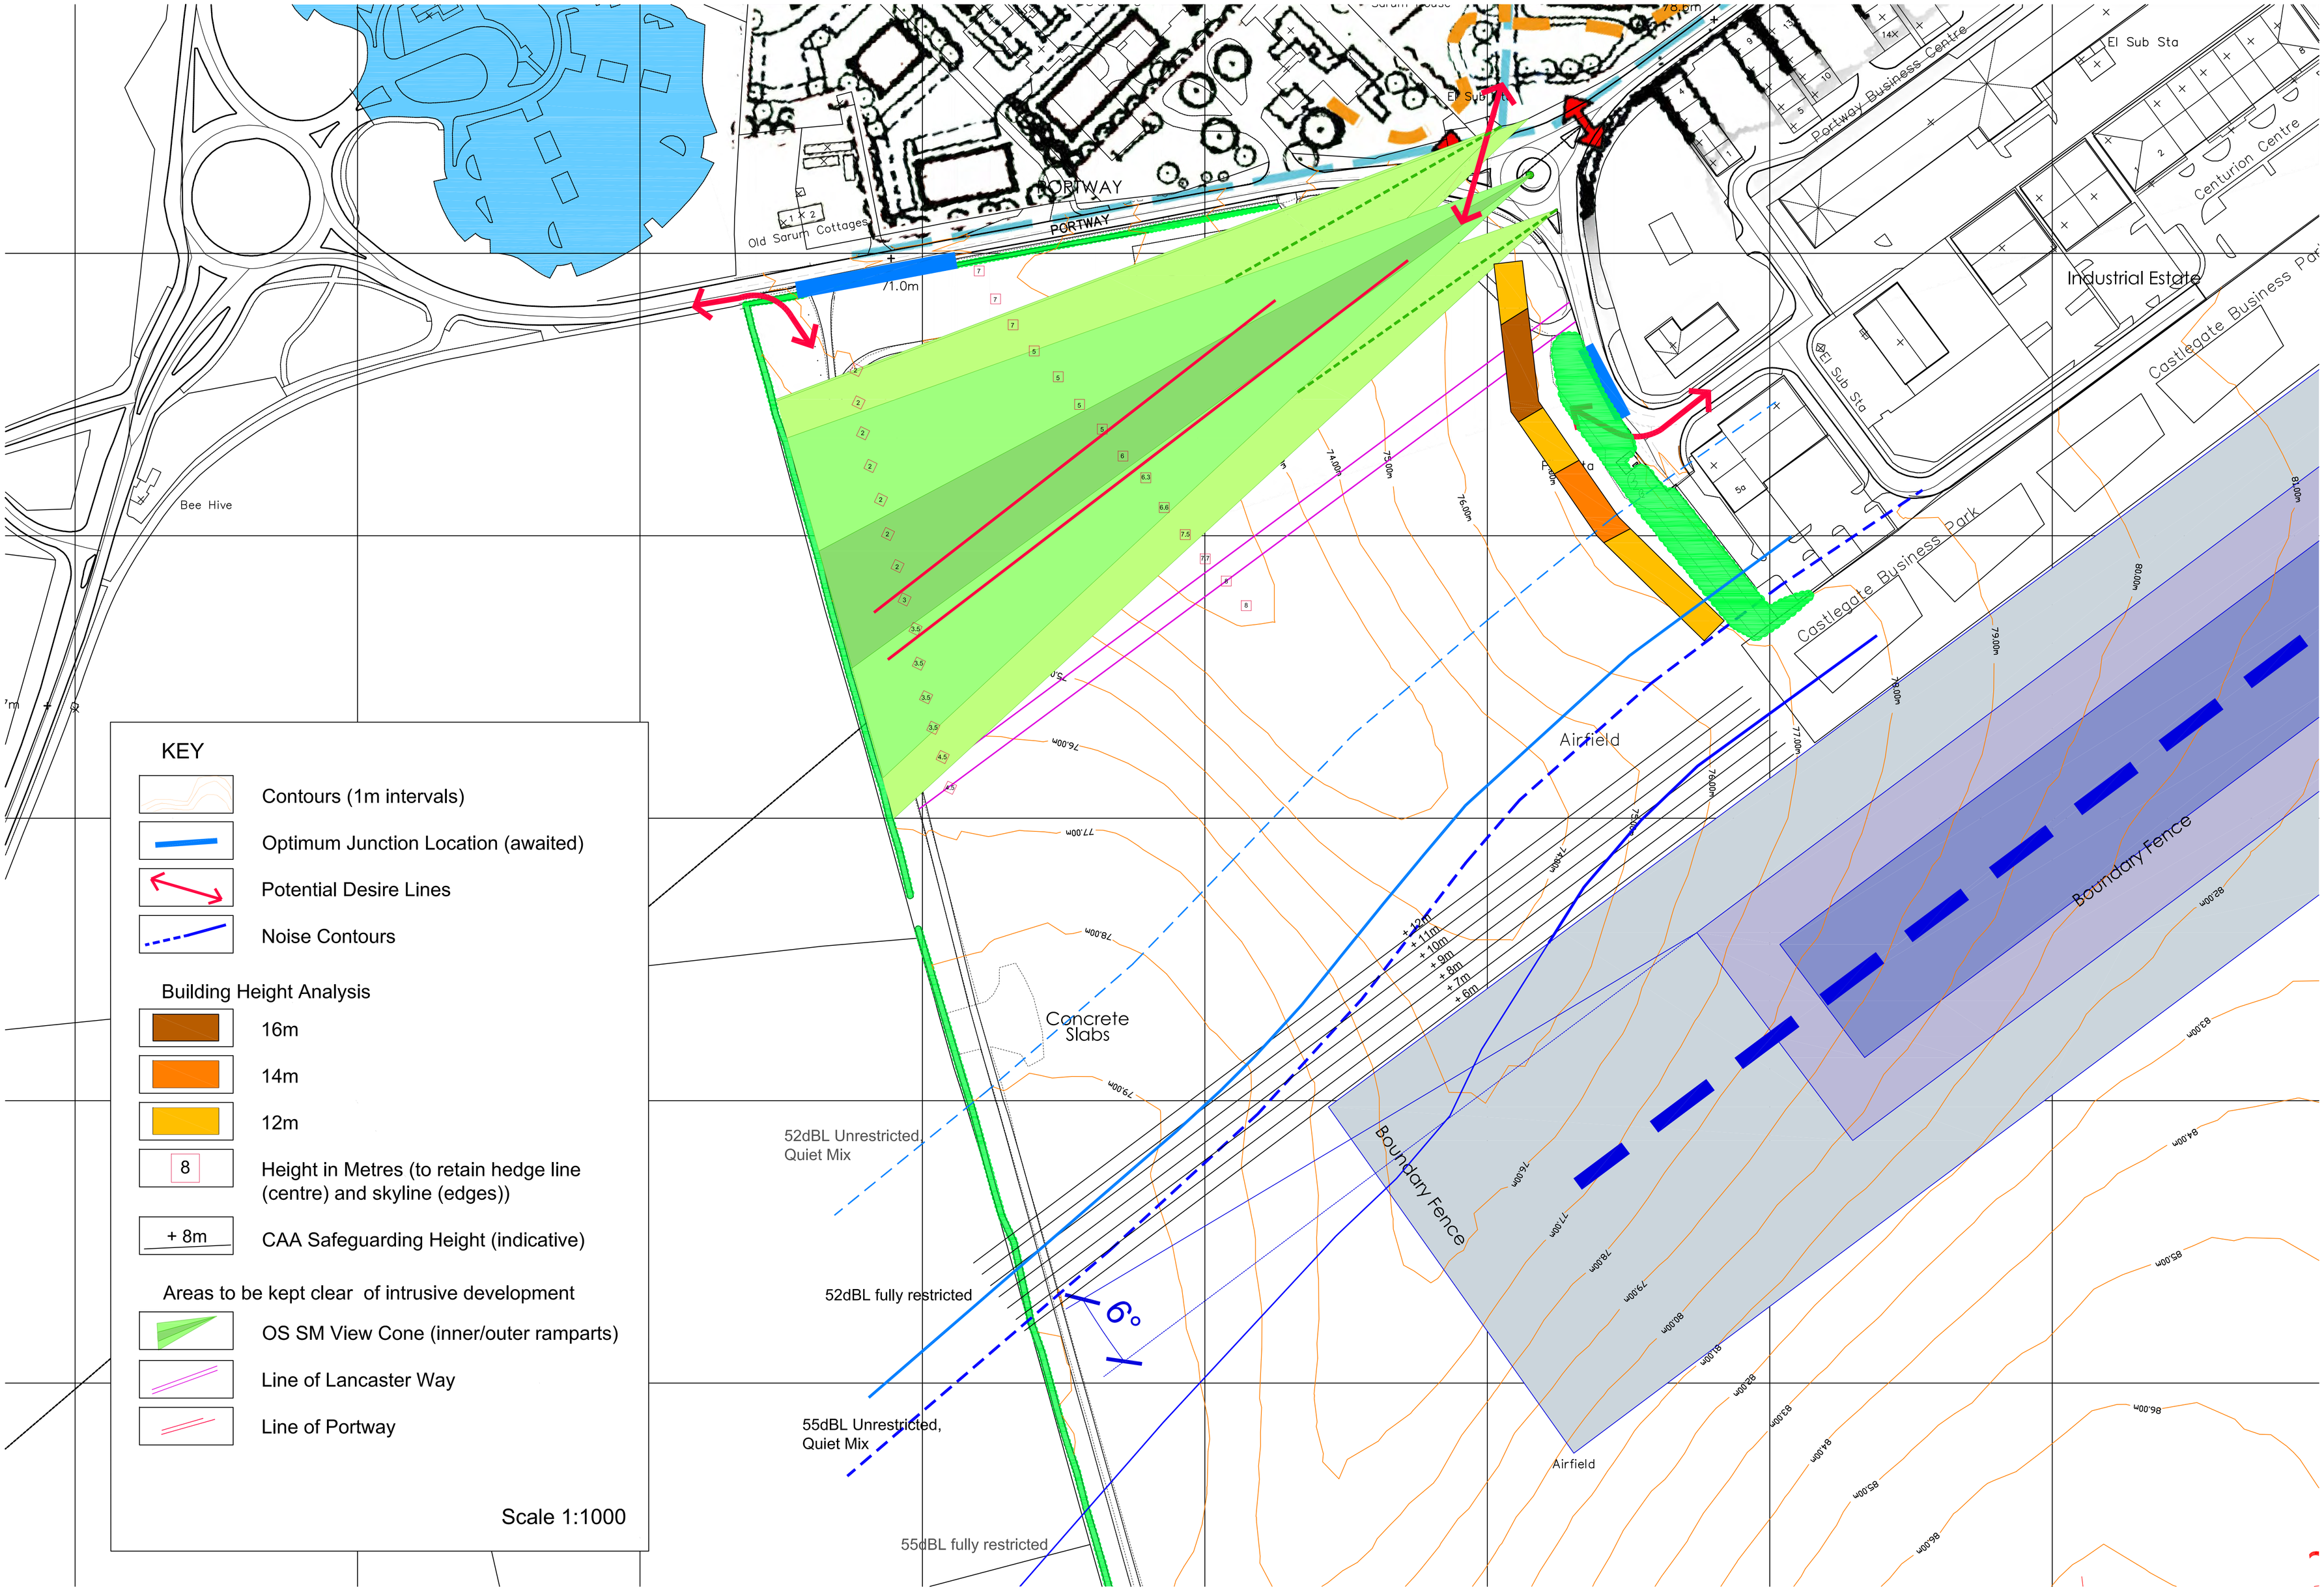
KEY
Contours (1m intervals)
Optimum Junction Location (awaited)
Potential Desire Lines
Noise Contours
Building Height Analysis
16m
14m
12m
8
Height in Metres (to retain hedge line (centre) and skyline (edges))
+ 8m
CAA Safeguarding Height (indicative)
Areas to be kept clear of intrusive development
OS SM View Cone (inner/outer ramparts)
Line of Lancaster Way
Line of Portway
Scale 1:1000
PORTWAY
Old Sarum Cottages
71.0m
Bee Hive
Portway Business Centre
El Sub Sta
Centurion Centre
Industrial Estate
Castlegate Business Park
Airfield
Boundary Fence
Concrete Slabs
52dBL Unrestricted, Quiet Mix
52dBL fully restricted
55dBL Unrestricted, Quiet Mix
55dBL fully restricted
6°
+ 12m
+ 11m
+ 10m
+ 9m
+ 8m
+ 7m
+ 6m